


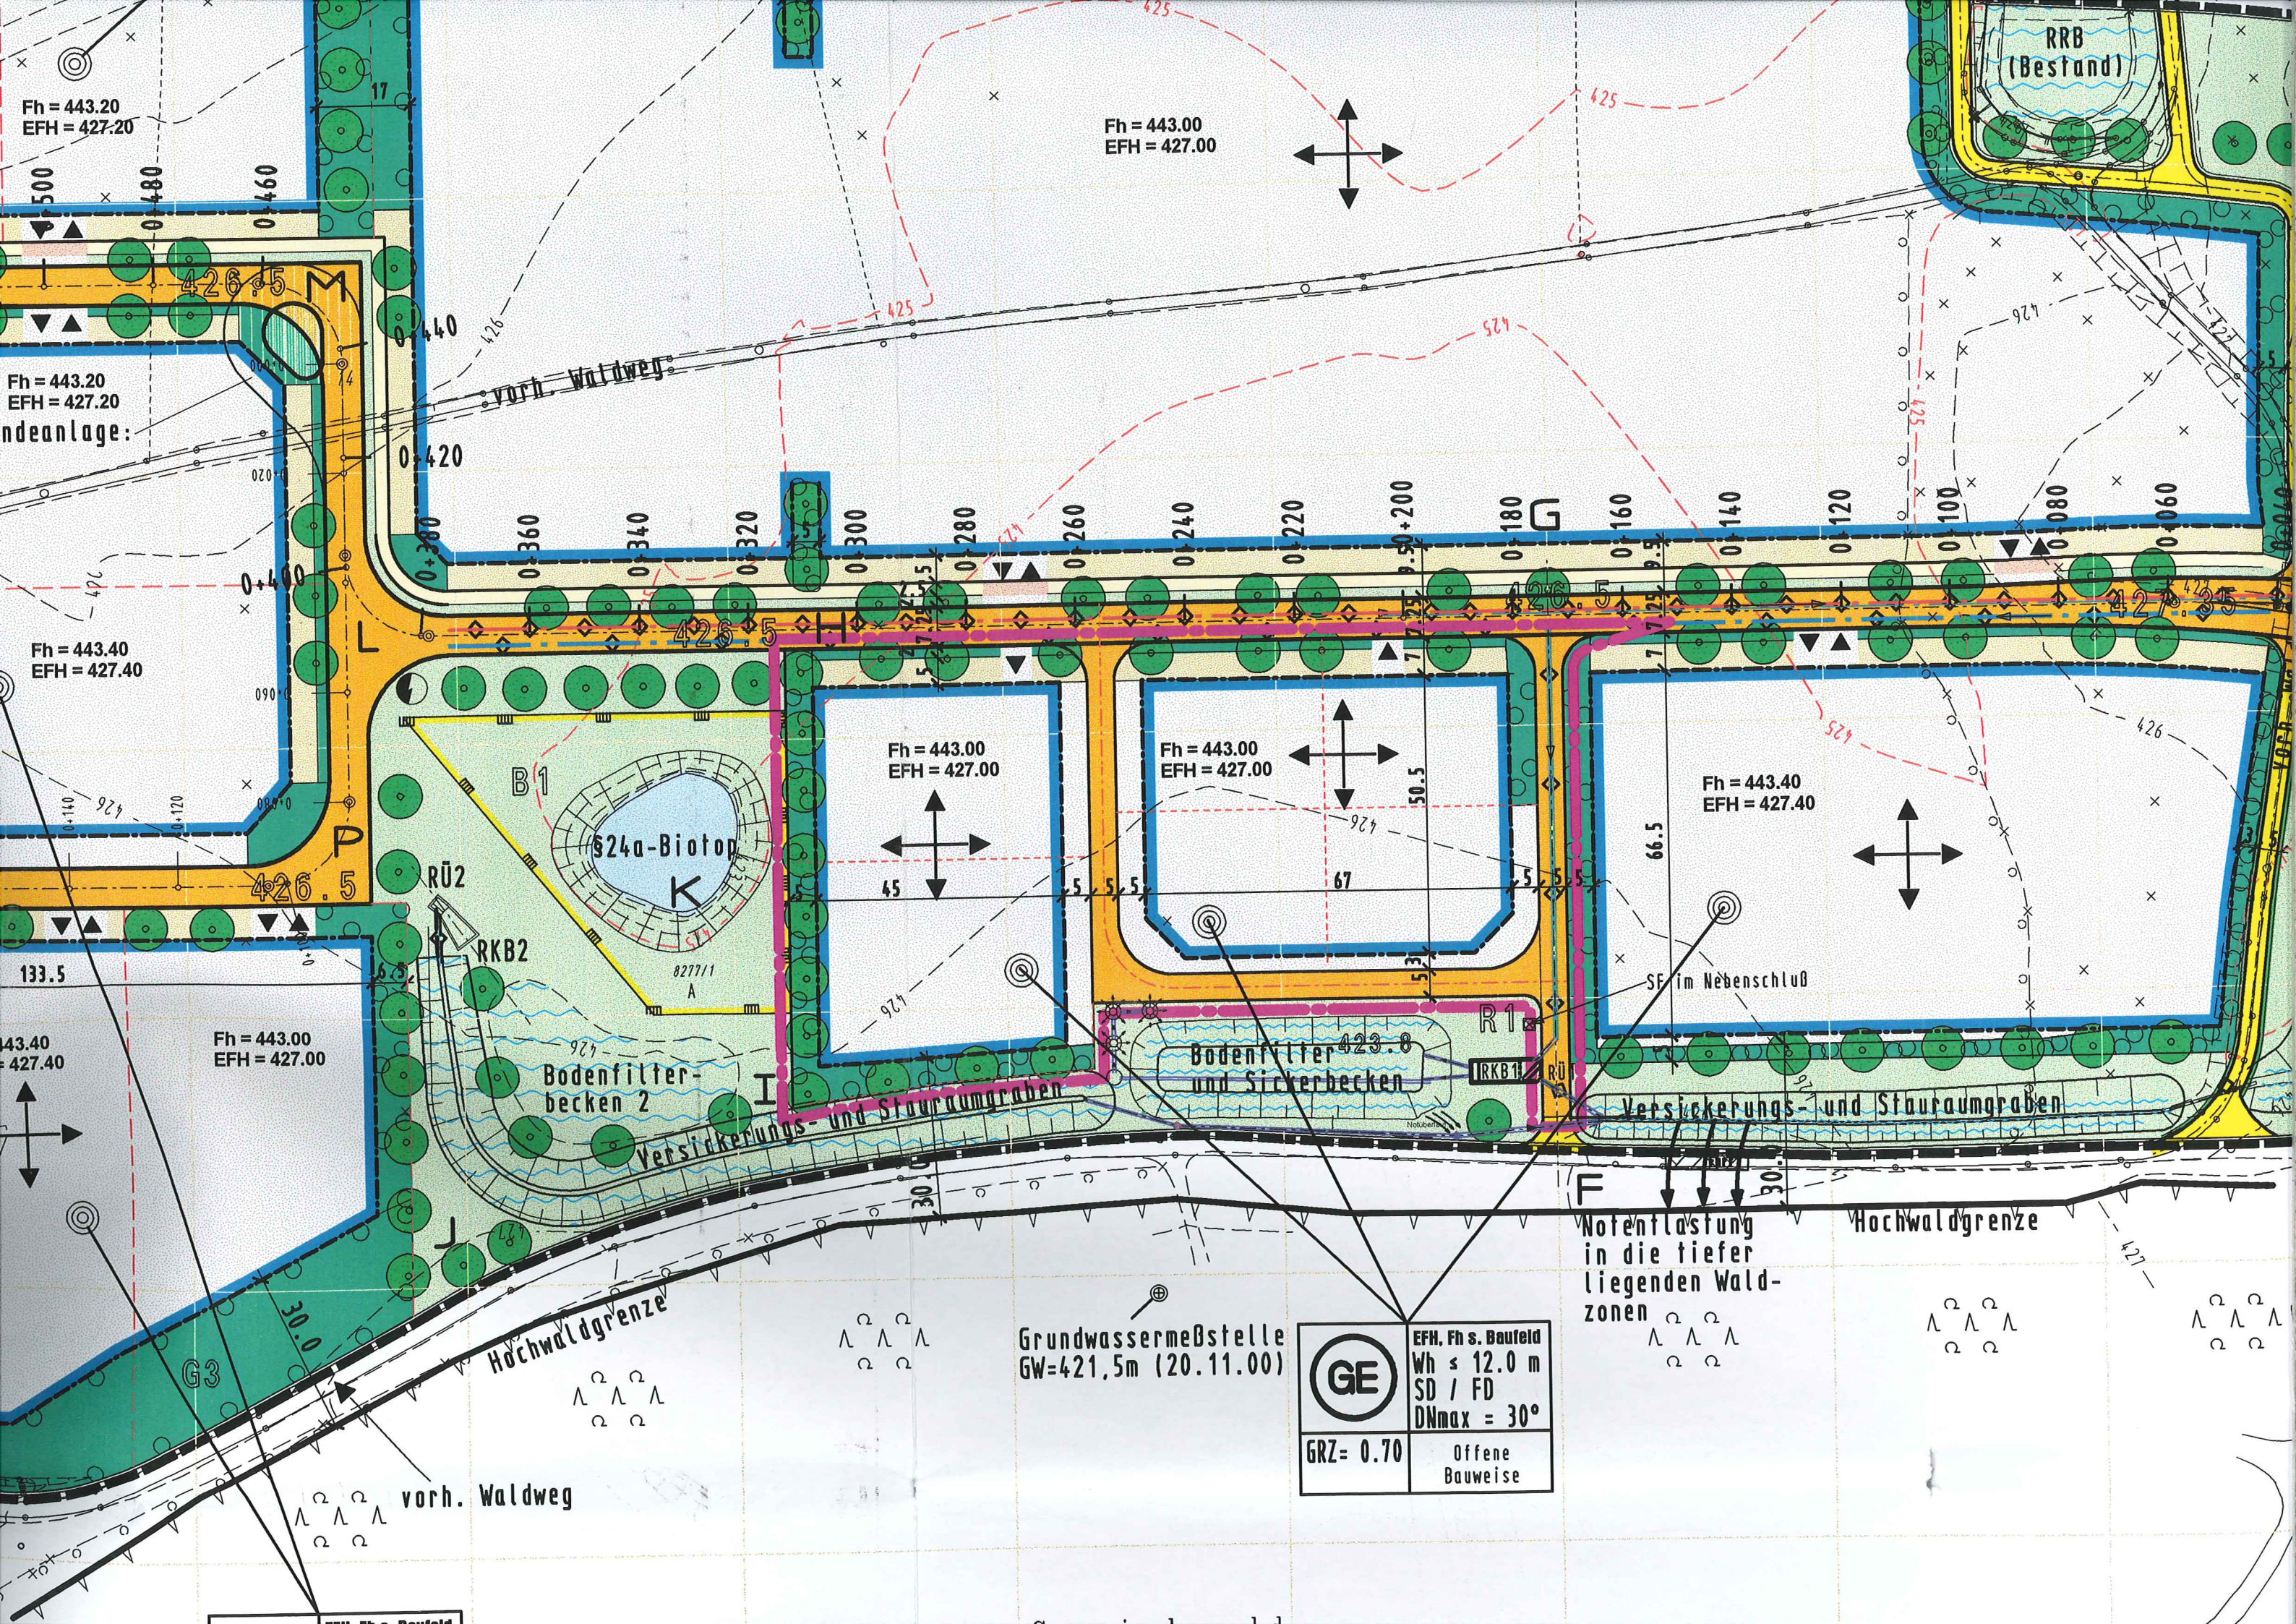

Fh = 443.20
EFH = 427.20

Fh = 443.00
EFH = 427.00

Fh = 443.20
EFH = 427.20

Fh = 443.40
EFH = 427.40

Fh = 443.00
EFH = 427.00

Fh = 443.00
EFH = 427.00

Fh = 443.40
EFH = 427.40

Fh = 443.00
EFH = 427.00

Grundwassermeßstelle
GW=421,5m (20.11.00)

GE	EFH, Fh s. Baufeld Wh ≤ 12.0 m SD / FD DNmax = 30°
	GRZ= 0.70 Offene Bauweise